


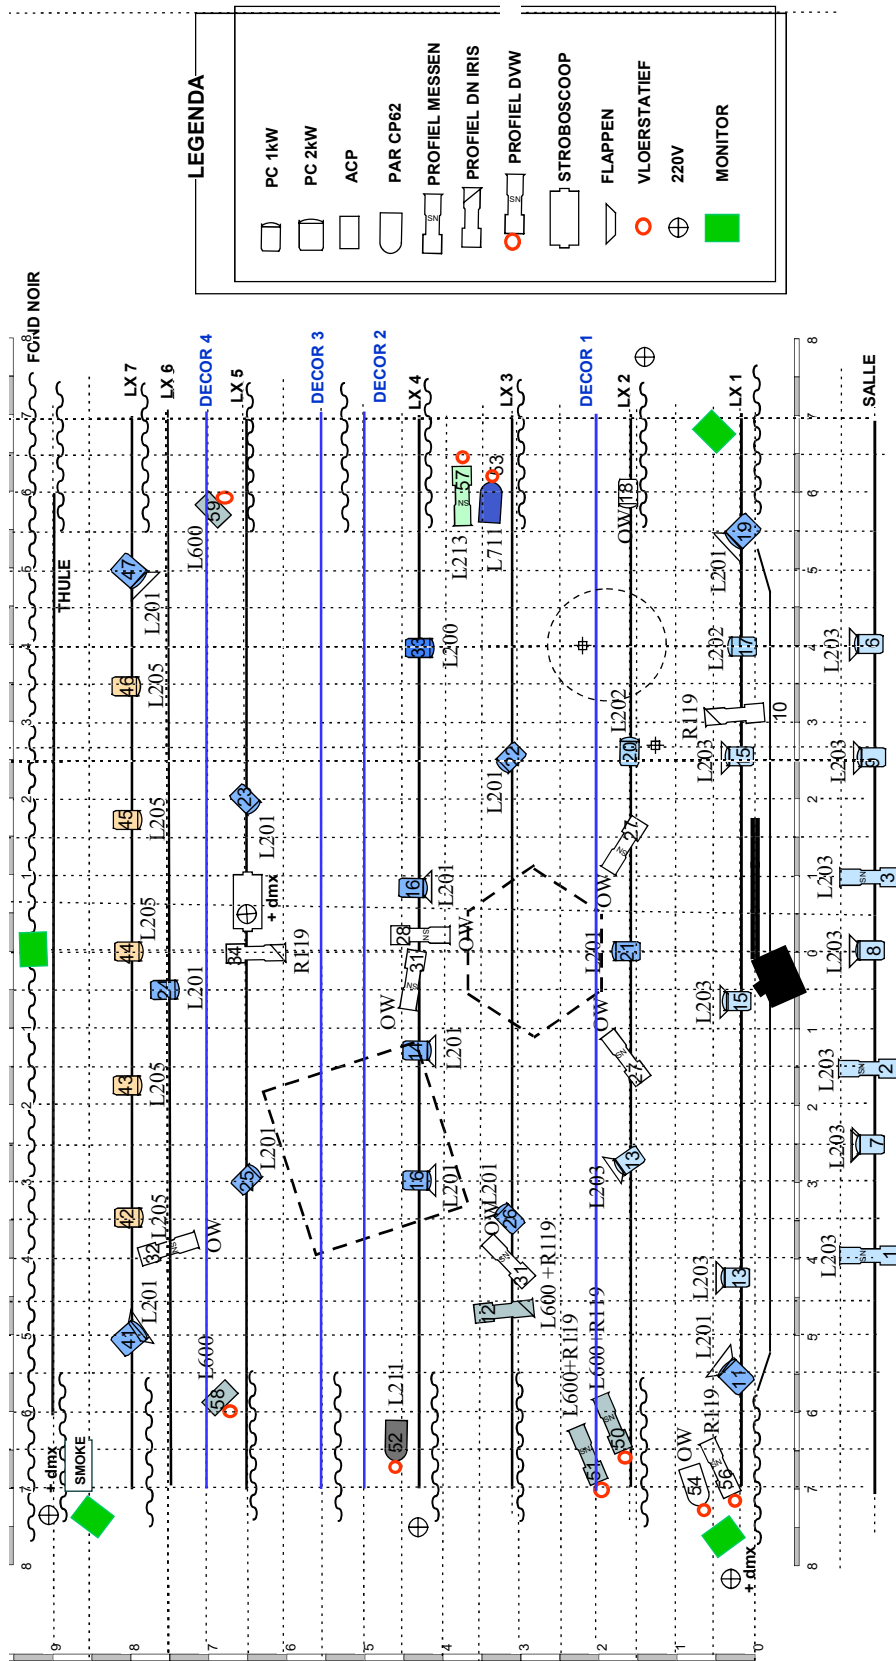

RODE BOOM - LICHTPLAN " REALITEITEN "

Janneke Donkersloot
+ 32 485 68 24 76 12/12/2021